METRO DISTRICT MAP
SPRING MESA
A PART OF SECTION 35, TOWNSHIP 2 SOUTH, RANGE 70 WEST, 6th. PRINCIPAL MERIDIAN. CITY OF ARVADA, COUNTY OF JEFFERSON, STATE OF COLORADO

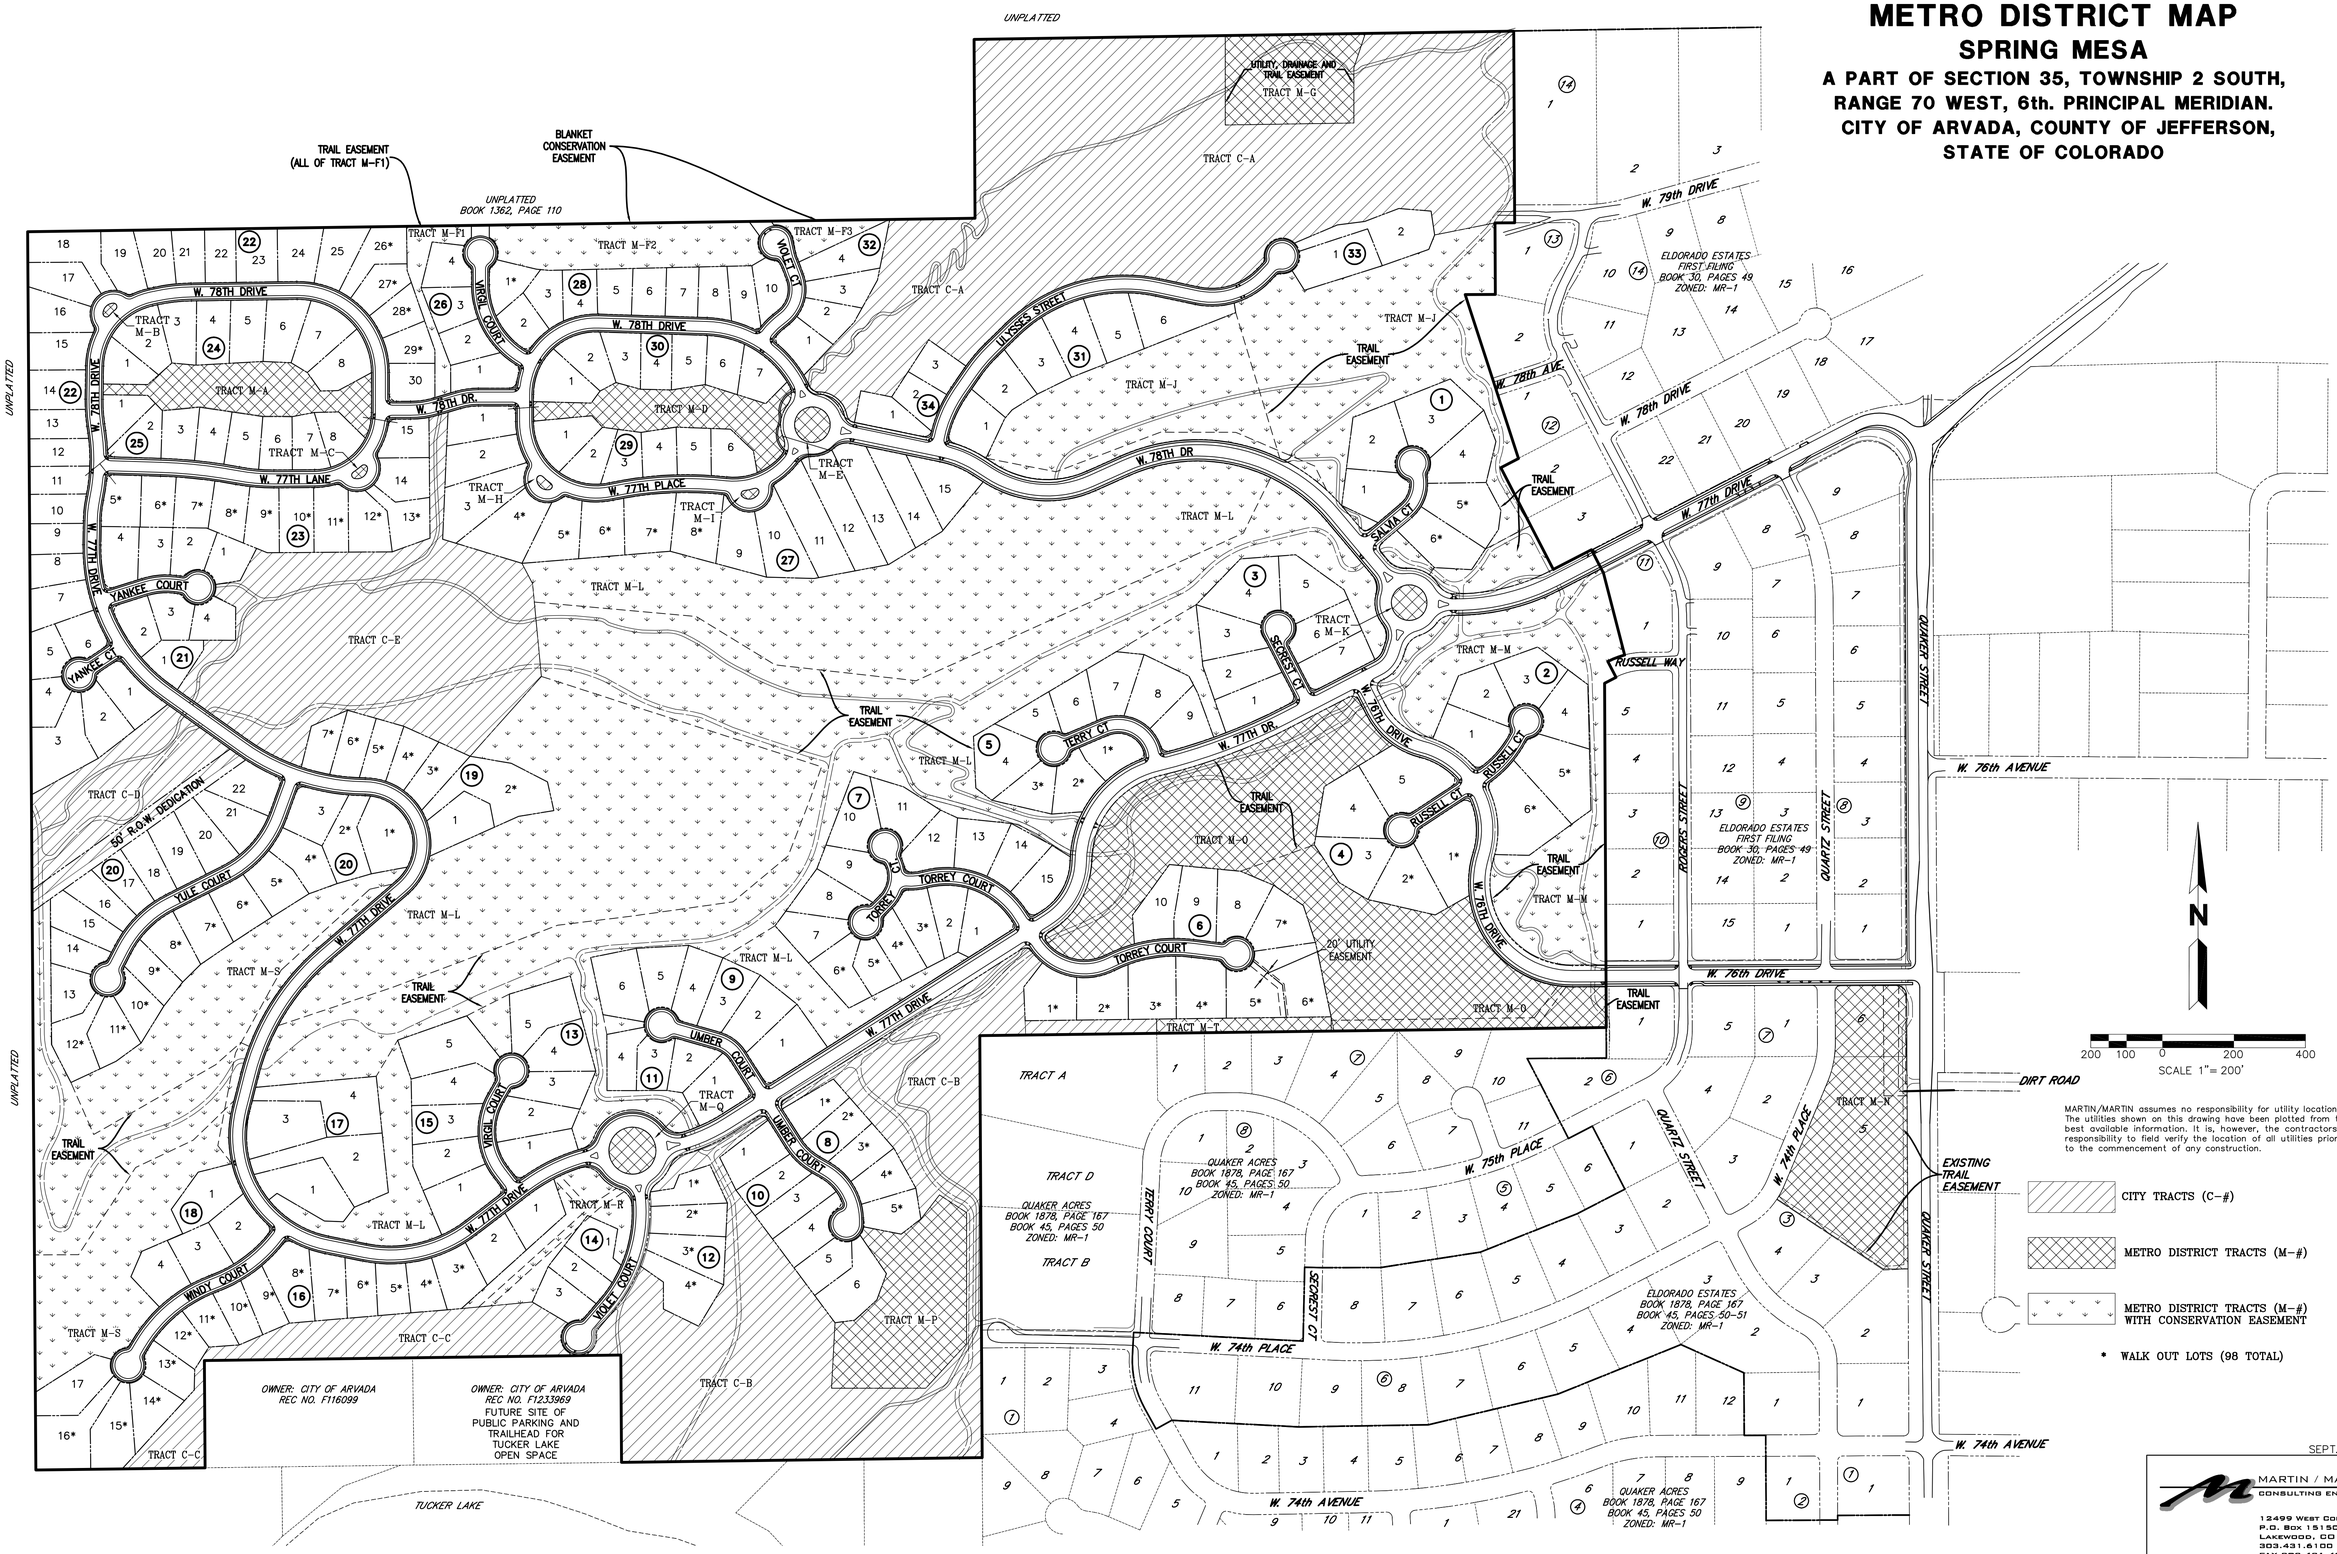

MARTIN/MARTIN assumes no responsibility for utility locations. The utilities shown on this drawing have been plotted from the best available information. It is, however, the contractors responsibility to field verify the location of all utilities prior to the commencement of any construction.

CITY TRACTS (C-#)

METRO DISTRICT TRACTS (M-#)

METRO DISTRICT TRACTS (M-#) WITH CONSERVATION EASEMENT

* WALK OUT LOTS (98 TOTAL)

SEPT. 19, 2008

MARTIN / MARTIN
CONSULTING ENGINEERS
12499 West Colfax Ave.
P.O. Box 151500
Lakewood, CO 80215
303.431.6100
FAX 303.431.4028

project G:\HARRIS\SMESA\FDP\
project manager W.W.H.
designed by S.E.P. job no. 14144.C.02
drawn by R.S.S. sheet no. 2
cad information plot date 09/19/08 KELLY
model space paper space
main file FDP02.DWG xreference